FilmL.A., Inc.
6255 W Sunset Blvd, 12th Floor
Hollywood, CA 90028
t: (213)977-8600 - f: (213)977-8601
www.filmla.com

Summary Information

Permit No: F00151564-A **Type of Permit:** FILMING **Release Date:** 05/10/2019

Production Company TOOL OF NORTH AMERICA

Insured Company Name TOOL OF NORTH AMERICA
Contact Phone No. 1 310-453-9244
Contact Phone No. 2
Fax 310-453-4185
Address 2210 BROADWAY
SANTA MONICA, California 90404

Production Title CAPITAL ONE

Type of Production Commercial - Standard

Producer Ely Siler

Director Erich Joiner

1st AD Joe Gray

Production Manager Joan Duff

FilmL.A. Coordinator Sarah Neubauer

Location Manager Doug Di Santi
Primary Phone Mobile - 310-766-1212
Secondary Phone Office - 310-453-9244

Location Assistant Doug Di Santi
Primary Phone Mobile - 310-766-1212
Secondary Phone

Fees

Posting 600	$138.00
Posting Max	$483.00
Notification Charge	$340.00
LA CITY LANE AND STREET CLOSURE FEE	$312.00
FILMLA NON-REFUNDABLE FILM PERMIT RIDER FEE	$109.00

Total Permit Fee $1,382.00

Number of Locations 1

NOT A PERMIT

FilmL.A., Inc.
6255 W Sunset Blvd, 12th Floor
Hollywood, CA 90028
t: (213)977-8600 - f: (213)977-8601
www.filmla.com

Summary Information — Location

Permit Number	F00151564-A	**Location Manager**	Doug Di Santi
Production Company	TOOL OF NORTH AMERICA	Primary Phone	Mobile - 310-766-1212
Insured Company	TOOL OF NORTH AMERICA	Secondary Phone	Office - 310-453-9244
Production Title	CAPITAL ONE		

Location Address 1149 S Hill St, Los Angeles, CA, 90015

Location Type Office Building

Location Description AT&T BUILDING (Office Building and Restaurant)

Prep Dates 5/2/2019 - 5/12/2019 07:00 - 22:00 11 days

Film Dates 5/13/2019 - 5/21/2019 07:00 - 22:00 9 days

Strike Dates 5/22/2019 - 5/25/2019 07:00 - 22:00

Open or Closed to the Public Closed

Generic Conditions
Community Survey Obtained
CROSSOVERS/CABLING ACROSS STREET II: Signage indicating “BUMPS AHEAD” required and a minimum of one LAPD officer will be required to be posted at crossover.
Must comply with attached conditions
Must Maintain 5' Clearance on Sidewalks/Walkways
Must maintain local/emergency access
No cast or crew parking on area streets
No interference with merchant activity.
No interference with vehicular or pedestrian traffic
No Parking in handicap spaces at anytime.
Number of uniformed officers listed on the permit is a minimum requirement. Permittee remains responsible for deploying a sufficient number of uniformed officers to provide traffic and crowd control to ensure the safety of the film crew and the public.

Please see attached documents
12th St btwn Hill St & Olive St NS curb+1 - Tool of North America.pdf
Olive btwn 11th & 12th ES curb - Tool of North America.pdf
Downtown Filming Guildelines 2010.03.01.pdf

Equipment on Location

Type	Quantity
5 or 10 ton trucks	6
Cast/Crew vehicles	58
Catering Truck	1

Personnel on Location

Type	Quantity
Cast	5
Crew	50
Extras	20
Off-Duty/Retired	2

NOT A PERMIT

FilmL.A., Inc.
6255 W Sunset Blvd, 12th Floor
Hollywood, CA 90028
t: (213)977-8600 - f: (213)977-8601
www.filmla.com

Summary Information — Location

Permit Number	F00151564-A	**Location Manager**	Doug Di Santi
Production Company	TOOL OF NORTH AMERICA	Primary Phone	Mobile - 310-766-1212
Insured Company	TOOL OF NORTH AMERICA	Secondary Phone	Office - 310-453-9244
Production Title	CAPITAL ONE		

Cube Trucks	4
Generator	1
Honey Wagons	1
Motor Homes	1
Portable restrooms	1
Stakebed Trucks	2
Vans	3

LAPD Officer(s)

Filming Activities Equipment on property; Equipment on sidewalk only.; Interior and exterior dialogue; Set dressing an empty vacant store to resemble a bank/ cafe set.; Enter and exit scenes of store.; Parking trucks overnight in posted areas for duration of shoot.; 20 Person crew for prep dates.; Camera and equipment on sidewalk, in curblane and across the street. ; Scissorlift on sidewalk for lights.; Filming in vacant gallery off of Olive St. Our filming location also has an address of 1150 Olive St.; Also filming a still shoot with models with scenery.; Trucks parking overnight for duration of shoot.; Condor in curblane for placement of shade attached to building; Cable crossovers on 12th St. between Hill St & Olive. We will place proper signage warning of speed bumps ahead & men working. signs 1 Police officer will be on location at crossover.;

Jurisdiction **Political:** Los Angeles City - Council District 14 **Police:** Los Angeles Police Department **Fire:** Los Angeles City

Thomas Guide **Page:** 634 **Grid:** E5

Approvals

LOS ANGELES CITY POLICE DEPARTMENT	Vincent Aguirre
FILML.A. CLOSURES	Jennifer Morelos
LOS ANGELES CITY DEPARTMENT OF PUBLIC WORKS	Vanessa Martin

Coordinator Note No motor home pop-outs on traffic side of posting at any time

Parking

Base Camp Location Type : Filming Location	**Crew Parking** Location Type : Other Location	1105 S Olive St, Los Angeles, CA, 90015

Posting "No Parking" signs N/S OF 12TH ST, OLIVE ST - HILL ST.

Approximate Footage 301 - 600 **Log Number** 240250

NOT A PERMIT

FilmL.A., Inc.
6255 W Sunset Blvd, 12th Floor
Hollywood, CA 90028
t: (213)977-8600 - f: (213)977-8601
www.filmla.com

Summary Information — Location

Permit Number	F00151564-A	**Location Manager**	Doug Di Santi
Production Company	TOOL OF NORTH AMERICA	Primary Phone	Mobile - 310-766-1212
Insured Company	TOOL OF NORTH AMERICA	Secondary Phone	Office - 310-453-9244
Production Title	CAPITAL ONE		

Date(s) 5/3/2019 to 5/22/2019 **Time(s)** 00:00 to 00:00

Posting "No Parking" signs N/S OF 12TH ST, BROADWAY - OLIVE ST
S/S OF 12TH ST, HILL ST - OLIVE ST. (CLEAR FOR PICTURE - NO CLOSURE NEEDED) .
E/S OF HILL ST.,12TH ST - PICO BLVD.
E/S OF OLIVE ST, 12TH ST - PICO BLVD.

Approximate Footage more than 1800 **Log Number** 240570

Date(s) 5/13/2019 to 5/21/2019 **Time(s)** 00:00 to 00:00

Posting "No Parking" signs N/S OF 12TH ST, OLIVE ST - HILL ST.
POSTING ADDED TO LOG 240250 NO FEES DUE

Approximate Footage County Parking **Log Number** 240984

Date(s) 5/22/2019 to 5/25/2019 **Time(s)** 07:00 to 22:00

Lane / Full Closure E/S CURBLANE OF OLIVE ST, 12TH ST - 11TH ST (INCLUDING RED ZONES) .

Approximate Footage 0 - 300

Date(s) 5/13/2019 to 5/16/2019 **Time(s)** 00:00 to 00:00

Lane / Full Closure N/S CURBLANE PLUS ADJACENT 12TH ST., HILL ST - OLIVE ST.

Approximate Footage 0 - 300

Date(s) 5/16/2019 to 5/16/2019 **Time(s)** 07:00 to 22:00

NOT A PERMIT

Permit #F001511564-A

ALL TRAFFIC CONTROL WILL BE INSTALLED TO MEET OR EXCEED THE LATEST CA-MUTCD MINIMUM REQUIREMENTS

W4-2(LT) | R3-7L | R3-7 | W20-5(L) | W1-6 (R) | W20-1 | W20-5 | W1-6 (L) | C30(CA) | W11-1 | W16-1 | SC11(MOD)

- TRAFFIC SIGNAL
- TRAFFIC CONE
- TYPE I W/ SIGN
- FLASHING ARROW SIGN (FAS)
- HIGH LEVEL WARNING DEVICE

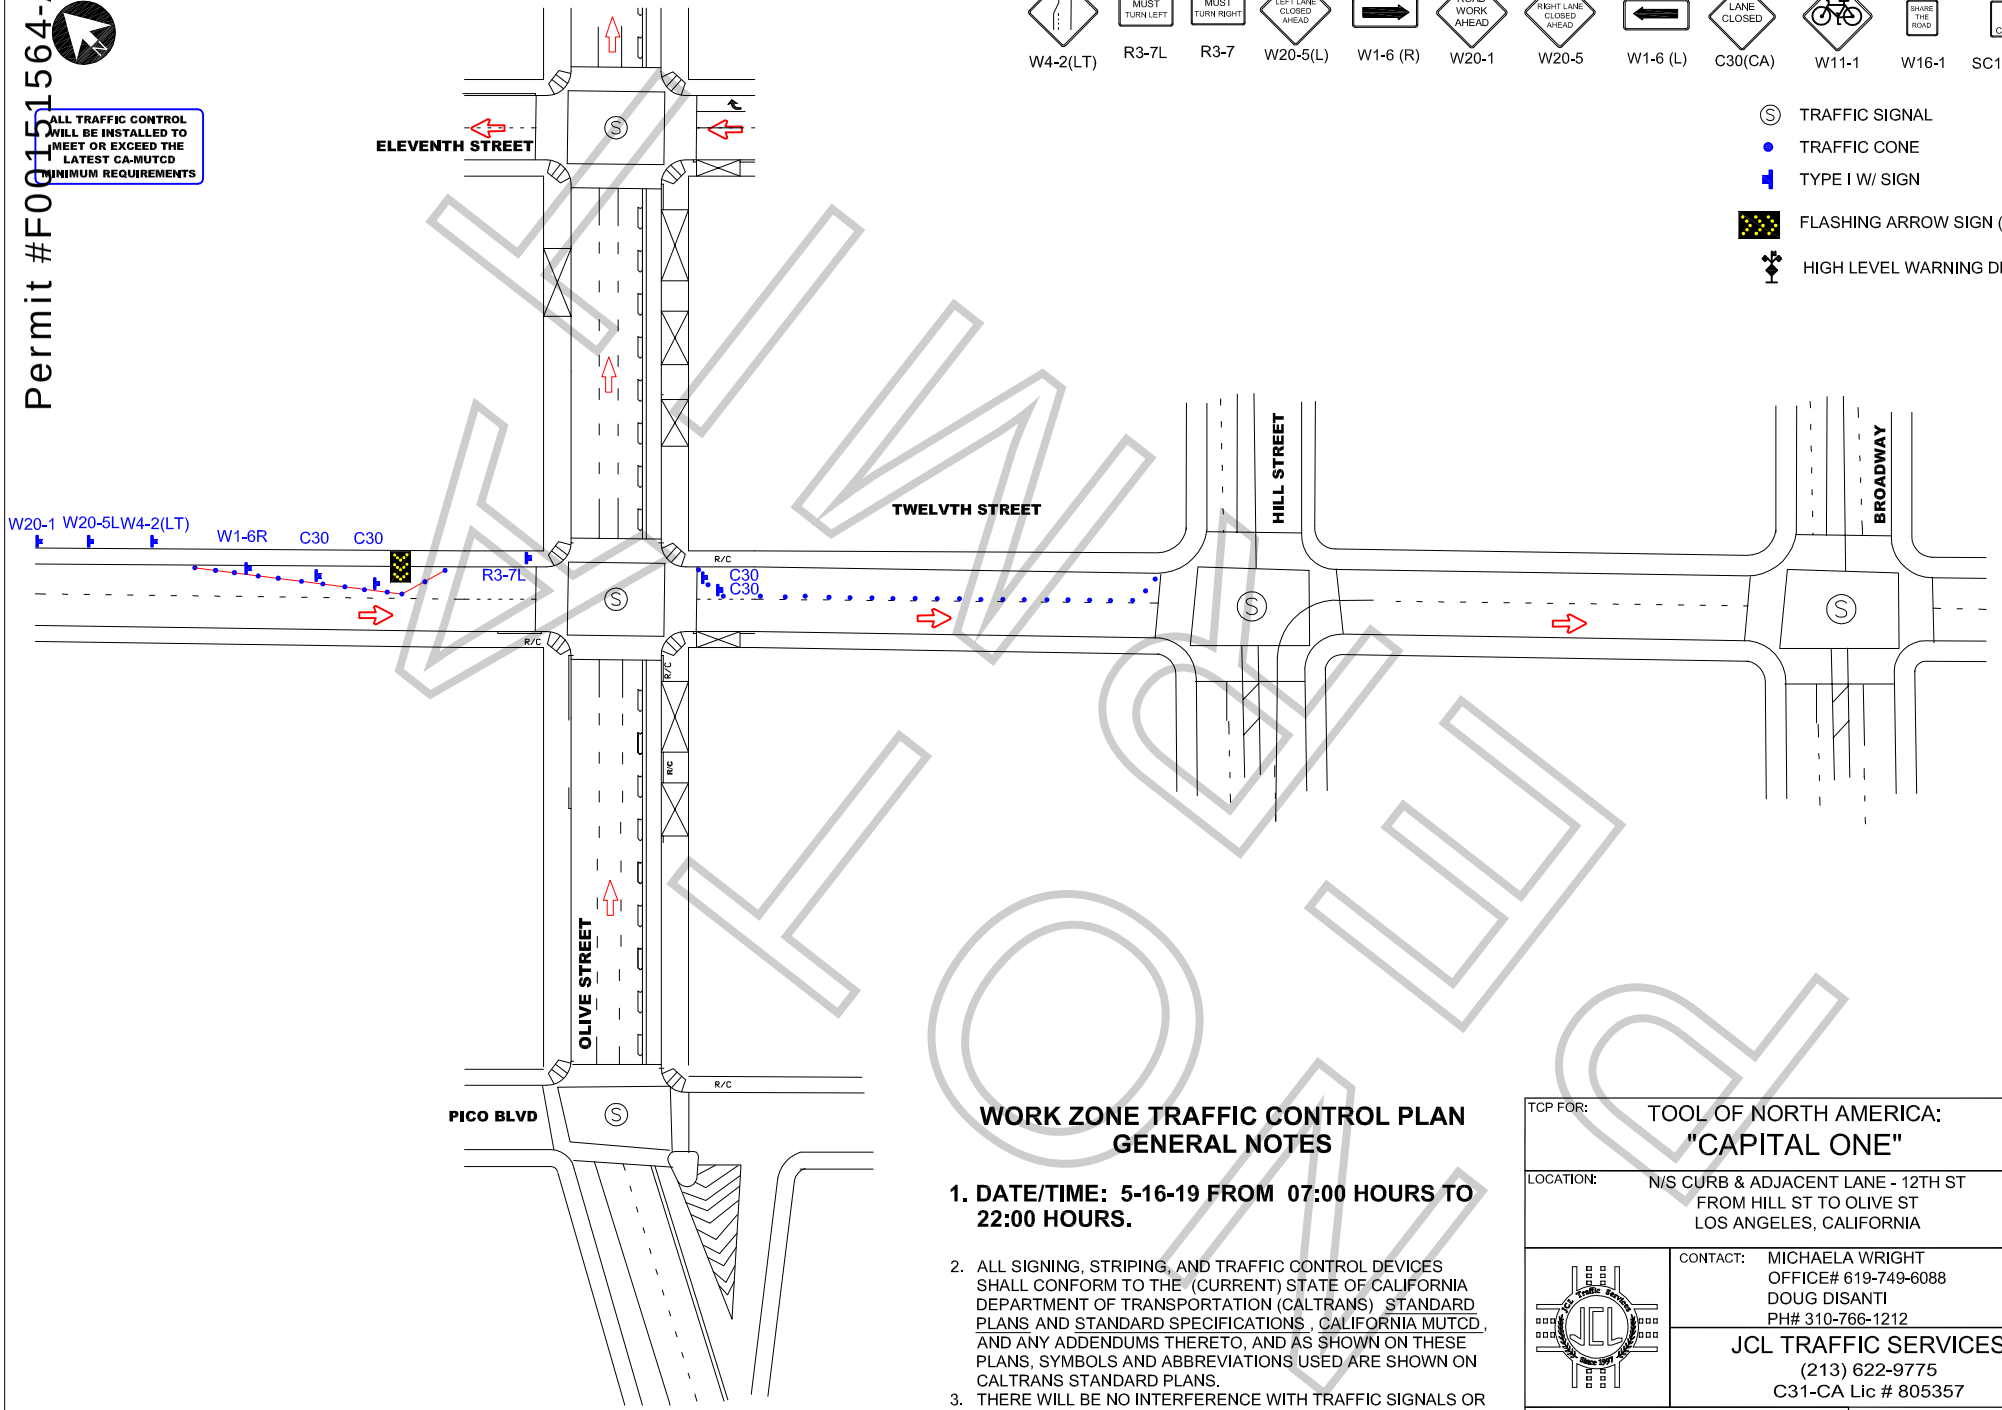

WORK ZONE TRAFFIC CONTROL PLAN GENERAL NOTES

1. **DATE/TIME: 5-16-19 FROM 07:00 HOURS TO 22:00 HOURS.**
2. ALL SIGNING, STRIPING, AND TRAFFIC CONTROL DEVICES SHALL CONFORM TO THE (CURRENT) STATE OF CALIFORNIA DEPARTMENT OF TRANSPORTATION (CALTRANS) STANDARD PLANS AND STANDARD SPECIFICATIONS , CALIFORNIA MUTCD , AND ANY ADDENDUMS THERETO, AND AS SHOWN ON THESE PLANS, SYMBOLS AND ABBREVIATIONS USED ARE SHOWN ON CALTRANS STANDARD PLANS.
3. THERE WILL BE NO INTERFERENCE WITH TRAFFIC SIGNALS OR CROSSWALKS.
4. CONES WILL BE 28" MINIMUM HEIGHT AND HAVE REFLECTORIZED SLEEVES FOR NIGHT WORK.
5. POLICE WILL DIRECT TRAFFIC IF NECESSARY.

TCP FOR:	TOOL OF NORTH AMERICA: "CAPITAL ONE"
LOCATION:	N/S CURB & ADJACENT LANE - 12TH ST FROM HILL ST TO OLIVE ST LOS ANGELES, CALIFORNIA
CONTACT:	MICHAELA WRIGHT OFFICE# 619-749-6088 DOUG DISANTI PH# 310-766-1212
	JCL TRAFFIC SERVICES (213) 622-9775 C31-CA Lic # 805357
DATE / REVISIONS	DRAFTER: MARIO MENJIVAR
	SCALE: N.T.S.
	FILM LA: SN

KIWI OKS

Permit #F00151564-A

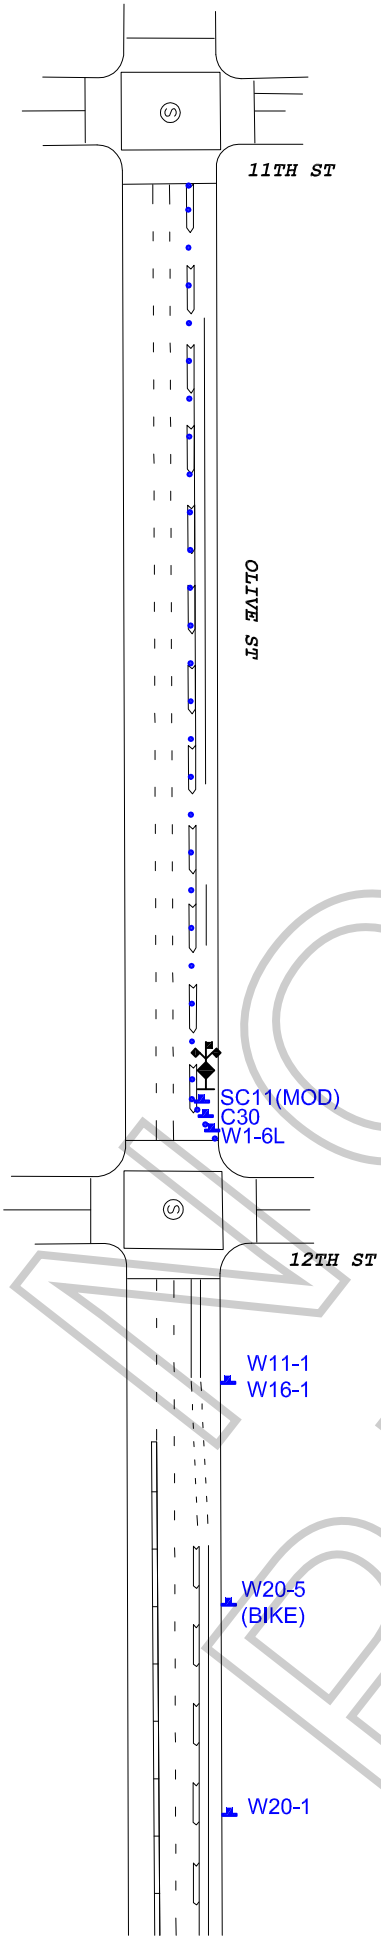

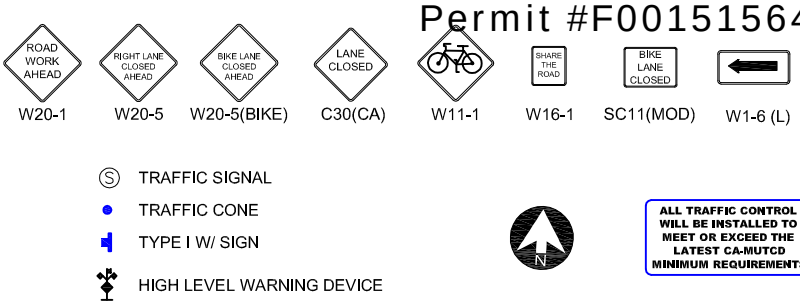

Ⓢ TRAFFIC SIGNAL

● TRAFFIC CONE

TYPE I W/ SIGN

HIGH LEVEL WARNING DEVICE

N

ALL TRAFFIC CONTROL WILL BE INSTALLED TO MEET OR EXCEED THE LATEST CA-MUTCD MINIMUM REQUIREMENTS

WORK ZONE TRAFFIC CONTROL PLAN
GENERAL NOTES

1. DATE/TIME: 5-13-19 FROM 00:01 HOURS TO 5-16-19 23:59 HOURS.
2. ALL SIGNING, STRIPING, AND TRAFFIC CONTROL DEVICES SHALL CONFORM TO THE (CURRENT) STATE OF CALIFORNIA DEPARTMENT OF TRANSPORTATION (CALTRANS) STANDARD PLANS AND STANDARD SPECIFICATIONS, CALIFORNIA MUTCD, AND ANY ADDENDUMS THERETO, AND AS SHOWN ON THESE PLANS, SYMBOLS AND ABBREVIATIONS USED ARE SHOWN ON CALTRANS STANDARD PLANS.
3. THERE WILL BE NO INTERFERENCE WITH TRAFFIC SIGNALS OR CROSSWALKS.
4. CONES WILL BE 28" MINIMUM HEIGHT AND HAVE REFLECTORIZED SLEEVES FOR NIGHT WORK.
5. POLICE WILL DIRECT TRAFFIC IF NECESSARY.

NOT A PERMIT

TCP FOR:	TOOL OF NORTH AMERICA: "CAPITAL ONE"
LOCATION:	E/S CURB - OLIVE ST 11TH TO 12TH LOS ANGELES, CALIFORNIA
CONTACT:	MICHAELA WRIGHT OFFICE# 619-749-6088 DOUG DISANTI PH# 310-766-1212
	JCL TRAFFIC SERVICES (213) 622-9775 C31-CA Lic # 805357
DATE / REVISIONS	DRAFTER: MARIO MENJIVAR SCALE: N.T.S. FILM LA: SN

SPECIAL CONDITIONS FOR LOCATION FILMING IN DOWNTOWN LOS ANGELES
(Standard Filming Requirements continue to apply where not superseded below)

1. DEFINITION OF TERMS

a. Downtown Los Angeles, for the purposes of these conditions, shall be defined as the area North to South from the 101 Freeway to the 10 Freeway; East to West from the Los Angeles River to the 110 Freeway.

b. The Downtown Los Angeles Neighborhood Council boundaries (**DLANC boundaries**), for the purpose of these conditions, shall be defined as bordered on the North and East at the 101 Freeway from the 110 Freeway east to Los Angeles Street, south to 4th Street, east to Alameda Street, south to 7th Street, east to the Los Angeles River; on the South by the 10 Freeway from the 110 Freeway to the Los Angeles River; on the West by 110 Freeway from the 10 Freeway to the 101 Freeway. (This area is the same area as defined above as Downtown Los Angeles, but excludes the Little Tokyo and Arts District neighborhoods.)

c. Residential buildings shall be defined as any building with legal residential occupants (mixed-use, adaptive reuse, artist-in-residence (A.I.R.), SROs, residential hotels, condominiums and apartment buildings). DLANC will maintain an accurate and contemporary listing of all residential buildings showing a 100-foot radius from each building so as to identify any areas both inside and outside of that radius.

d. The Broadway Entertainment District (aka Broadway Theatre District), for the purposes of these Conditions, shall be defined north to south as Broadway from 3rd Street to Olympic Boulevard, and east to west from Frank Court to Lindley Place (aka St. Vincent Alley Court), or the equivalent mid-block point to either of these alleys where the alley is not present, including any theater loading facilities, defined as any public or private surface parking lot, parking garage, public street or curb area adjacent to, or utilized by, a theater. If, in the future, the City adopts an ordinance with regulations governing filming in this area, such regulations shall supersede these Filming Conditions.

e. The Old Bank District residential overlay, for the purposes of these Conditions, shall be defined as the area bound by South Spring St., West 5th St., West 4th St., and Werdin Pl.

2. FILMING STANDARD HOURS AND DAYS

a. Filming activity, or any production-related activity including but not limited to activities such as base camps, catering, generators, etc., within the **DLANC boundaries** is restricted to the hours of 6:00 a.m. to 11:00 p.m. within a 100-foot radius of any residential building. Filming activity in the **Broadway Entertainment District** is restricted to the hours of 6:00 a.m. to Midnight within a 50-foot radius of any residential building. **Old Bank District** is restricted to the hours of 7:00 a.m. to 10:00 p.m. within a 100-foot radius of any residential building**.** No extension of the standard filming hours for

NOT A PERMIT

filming or any disruptive production-related activity shall be allowed until a signature survey has been properly submitted. Proof of signature surveys shall be made available to DLANC upon request.

b. No film permits may be issued along Main and Spring Streets from 2nd to 9th Streets, or on any block of 2nd through 9th Streets between Los Angeles and Spring during the Downtown Art Walk, currently held on the second Thursday of each month. Filming inside of private buildings or entirely on private property during this time is permitted so long as there are no external impacts.

c. No filming may be conducted in close proximity to major public events anywhere in Downtown Los Angeles as permitted by the LAPD, or identified with 30 days notice to the City's Designated Film Permit Contractor by DLANC. Film permits may be considered in light of major public events on a case-by-case basis so long as their issuance will not cause further disruption to Downtown businesses and residents during such events.

3. RESIDENTIAL AND MERCHANT PROTECTIONS IN THE DLANC BOUNDARIES

a. A film permit may include no more than 300 feet of curb lane per city block for the parking of film production vehicles, crew or equipment. Requests for additional amounts of curb lane shall require a signature survey. The **Broadway Entertainment District** is exempt from this restriction.

b. Production personnel (and equipment utilized by the production company) shall not block the sidewalk area in front of an open commercial business or a residential building, including residential patios, windows, doorways, or entryways, unless the production company has secured the permission of the merchant and/or property owner. Where the commercial business is one that is primarily open in the evening and nighttime hours, the production company, their cast and crew may not block the access to and signage of such establishment (as seen from the street), without permission of the merchant and/or property owner during the hours of operation of the business.

c. Customers, employees, residents, and guests of affected properties shall be allowed free ingress/egress to all buildings, merchants, and parking facilities. Arrangements shall be made to ensure access to deliveries, trash pickup, residential move-in/move-out, and vendor access to the properties/merchants during productions.

d. All commercial businesses must prominently post hours of operation and contact phone numbers, and residential buildings must have a designated contact person authorized to give permission. Special events held by commercial businesses, outside of normal business hours, must also be posted in advance, and production companies must provide full access and visibility during such events.

NOT A PERMIT

4. NOISE, FUMES, AND LIGHTING WITHIN THE DLANC BOUNDARIES

a. Generators, portable toilets or toilet vehicles, and outdoor food preparation using charcoal or gas grills must be a minimum of 50 feet (horizontally) from any residential window or entrance. If it is physically impossible for a generator to be a minimum of 50 feet from residential windows or entrances, the generator shall be placed as far away as possible and vented away from residential windows and entrances. However, under no circumstances shall a generator be placed directly underneath a residential window.

b. Film productions must focus lighting on the filming area only and make every effort to shield the lighting from adjacent properties, pedestrians, and patrons of commercial businesses at all times. Exceptional lighting (e.g., Musco and Bebee lighting) outside of regular filming hours shall not be allowed without a signature survey of the affected merchants and/or property owners. **Signature survey shall be required for Exceptional lighting within the Old Bank District between the hours of 6:00 p.m. and 6:00 a.m.** Under no circumstances shall lighting be directed onto oncoming traffic.

c. Film production companies are required to completely remove all trash, food, and cardboard boxes, etc. from the general vicinity at the end of each filming day. Film production companies will be held responsible for the actions of catering companies they employ to provide food for the cast and crew.

5. SPECIAL REQUESTS AND EXCEPTIONS REVIEW AND NOTIFICATION WITHIN THE DLANC BOUNDARIES

a. Helicopters shall not be granted permits for landing at non-certified helipads before and after approved filming hours. All aerial filming productions must provide upon request a copy of an approved FAA Form 7711-2, or other official waiver, along with a copy of the briefing on the flight operations for all participating persons or property.

b. No film permit shall be construed as a waiver of 14 CFR § 91.119, 14 CFR § 91.515(a) or 14 CFR § 91.303(e), dictating federal flight altitude regulations, for purposes of non-participating persons or property (see attachment).

c. Notification beyond the standard 500-foot radius will be made to affected residents and merchants for high impact activity that is likely to cause interference with adjacent properties of people such as car chases, simulated gun fire, explosions, screams for help and other loud noises, helicopter activity, road closures or other such exceptional activities that might cause a police response to the filming location. High impact filming activity must be preceded by notifications at least two days in advance. The City's Designated Film Permit Contractor or the production company shall consult a designated DLANC representative when an applicant requests a permit for high impact filming activity with less than two days notice.

d. Due to the location of building air intake systems on Lower Grand Avenue, no special effects, including smoke, steam or fog, may occur in that area without first obtaining

NOT A PERMIT

clearance from the appropriate building contacts and maintenance engineers. Contact must be made at least 48 hours prior to the proposed effect(s).

6. FILMING-RELATED CONGESTION WITHIN THE DLANC BOUNDARIES

a. The City's Designated Film Permit Contractor will ensure that the impact from filming at recurrently used locations is minimized to the affected residents and businesses.

b. In rush hour restricted lanes, as designated by LADOT, no Intermittent Traffic Control (ITC) shall be permitted during Rush Hours (7:00 a.m. – 9:00 a.m. and 4:00 p.m. – 7:00 p.m., Monday through Friday). No simultaneous closures or ITC of both the Second and Third Street Tunnels will be permitted.

c. Production companies shall request the posting of "no parking" signs, lane or street closures with LADOT for the day(s) that they are "on site" only. When closures are not necessary for the day(s) requested, production companies shall report the changes to the City's Designated Film Permit Contractor, who shall notify LADOT, who must revise and/or remove parking signs, as necessary.

d. Production companies must provide adequate detour and directional signage when street closures are in place, conforming to current LADOT standards and practices. Detour routes must accommodate large, semi and tractor trailer trucks and public transit vehicles.

7. ENFORCEMENT OF CONDITIONS

a. In accordance with the terms of their work permit issued from LAPD, off-duty or retired police officers must, upon reporting to a work site, review and ensure compliance with conditions outlined on the filming permit. Officers shall ensure compliance with arrival and departure time, and shall not allow any activity or conduct that is in violation of local or state law, nor allow any filming condition that is not authorized by the permit. Variations from the requirements of the permit are not allowed unless approved by an authorized representative of the City's Designated Film Permit Contractor.

NOT A PERMIT